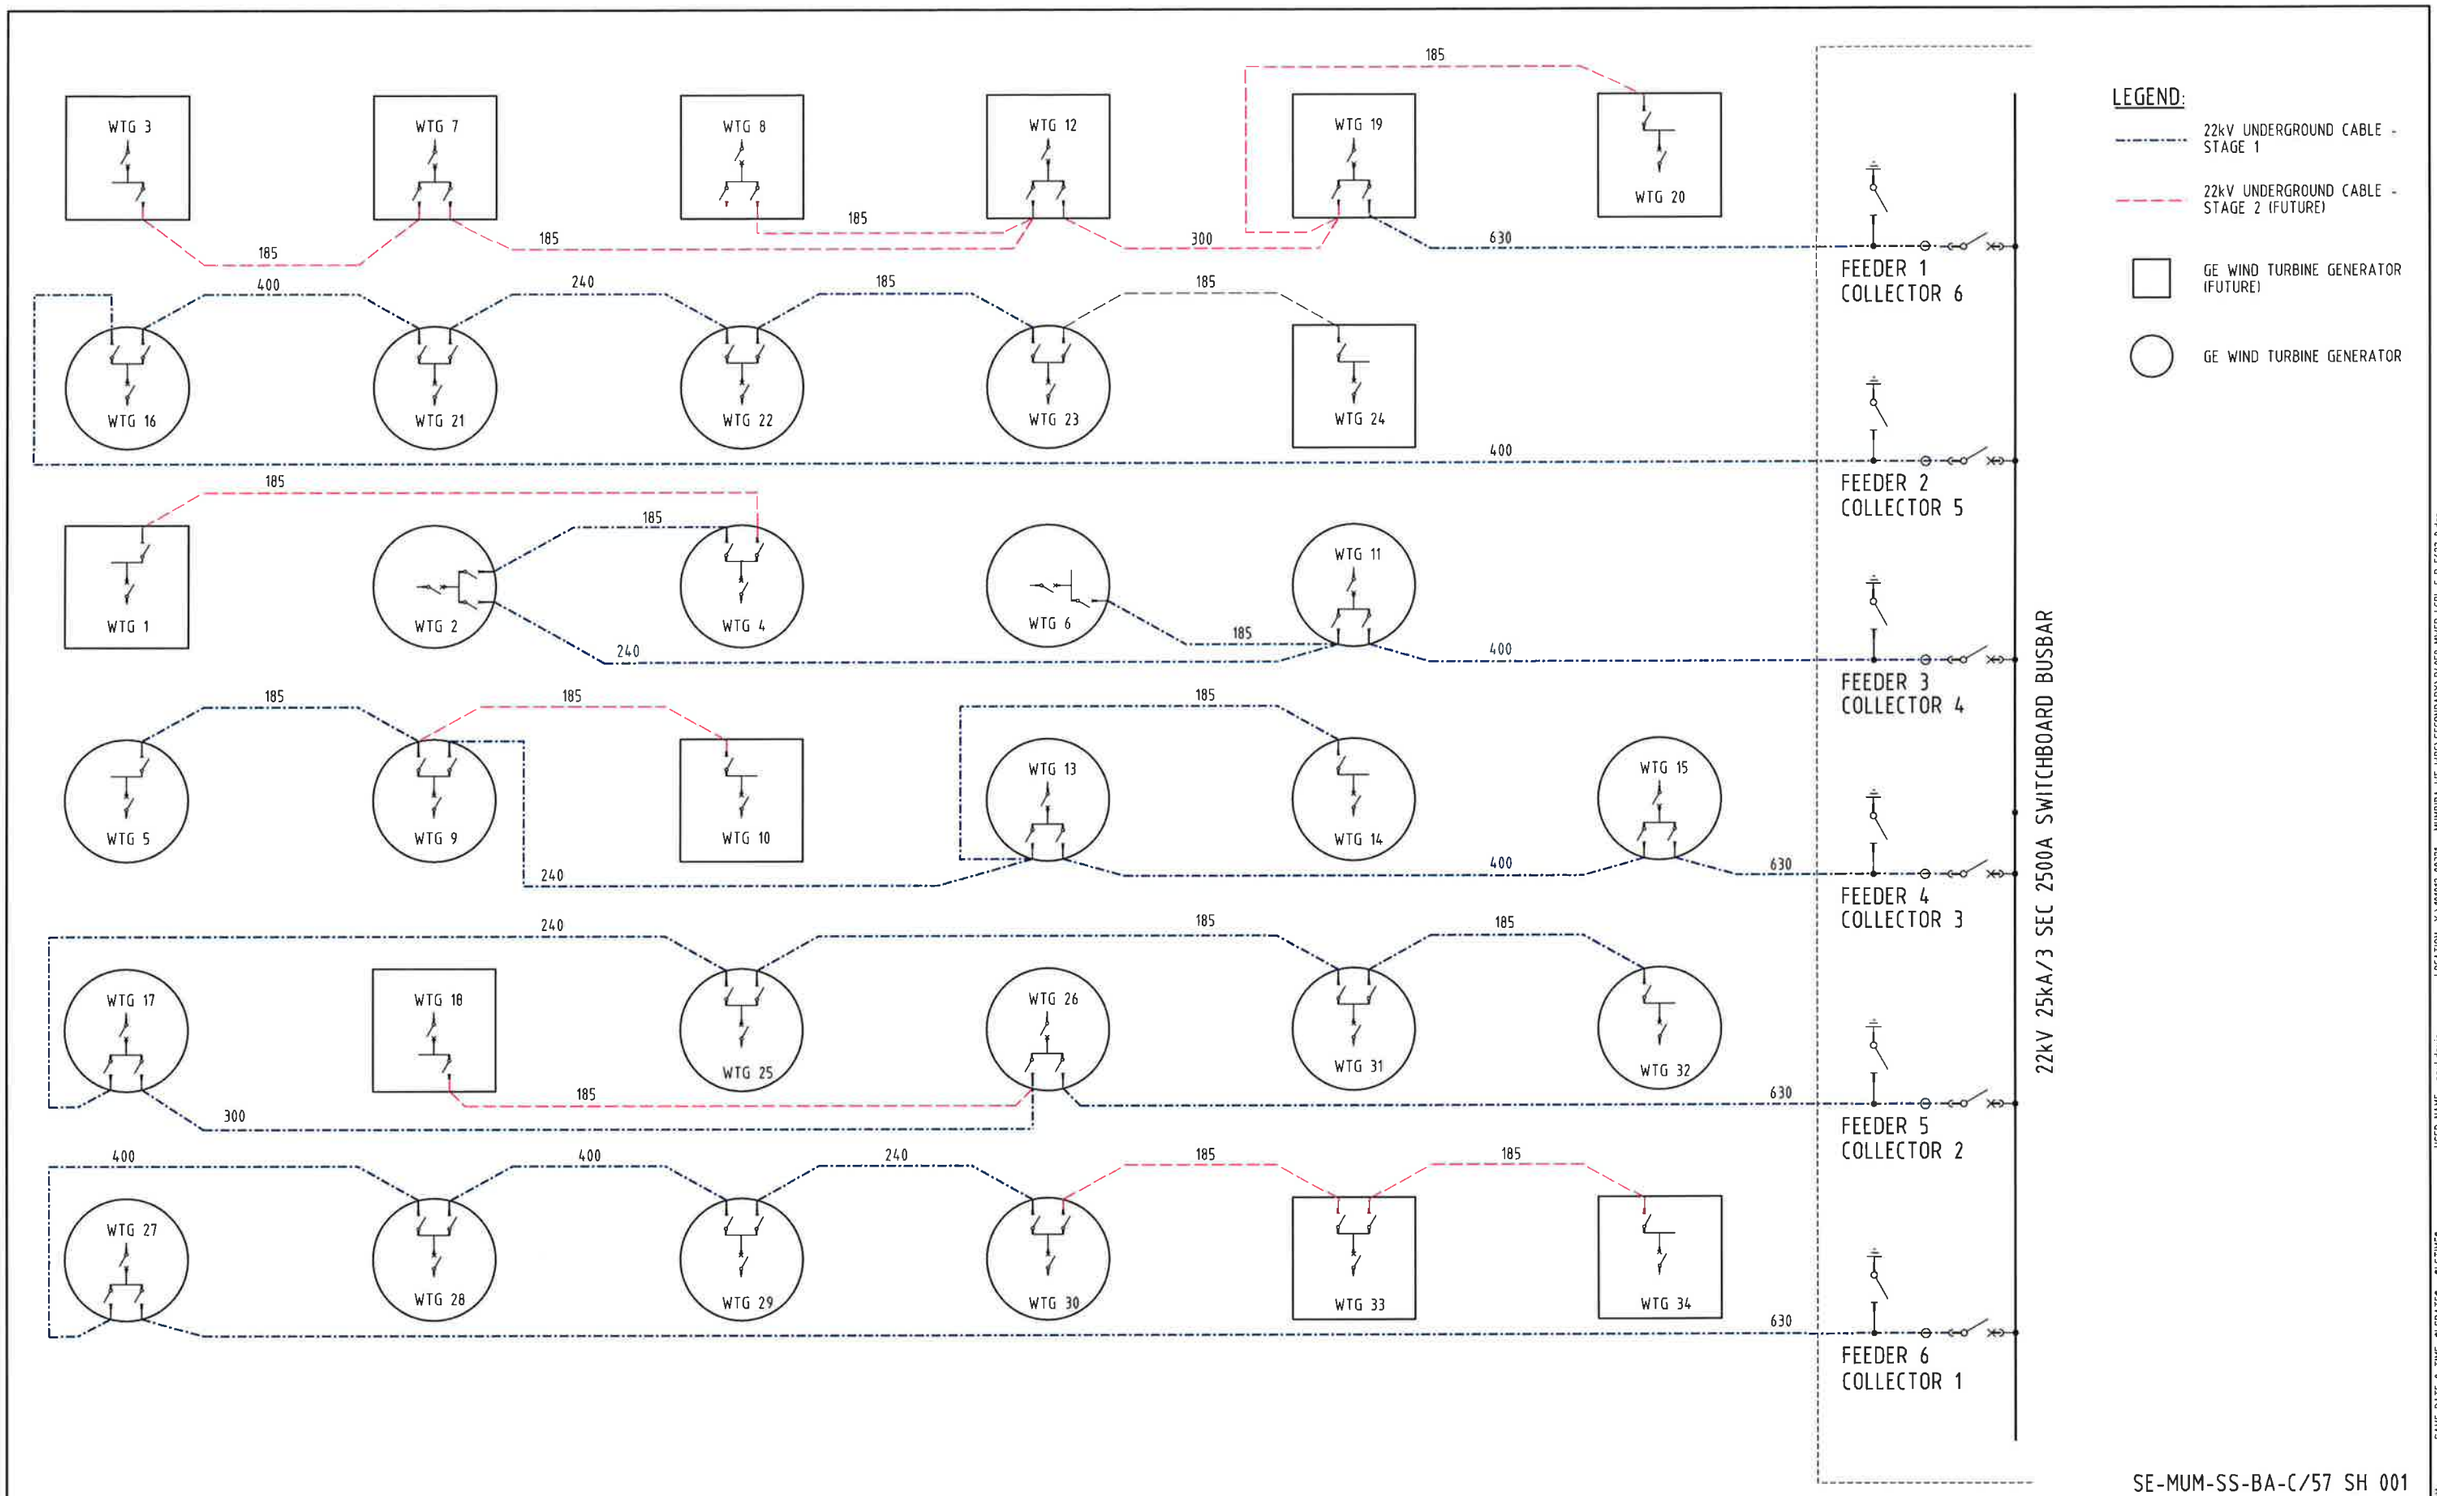

SE-MUM-SS-BA-C/57 SH 001

REV	DATE	REVISION DESCRIPTION	DRAWN	DRAFT CHK	DESIGNED	ENG CHK	APPROVED	CUSTOMER	REF DRAWING No	REFERENCE DRAWING TITLE
0	13.03.12	ISSUED FOR USE								

A1 SHEET SCALE 1:1

OneWay to zero harm

Copyright © WorleyParsons Services Pty Ltd

WORLEYPARSONS PROJECT No. 101012-00321

ENGINEERING AND PERMIT STAMPS (As Required)

CUSTOMER

A GE AND LEIGHTON CONTRACTORS CONSORTIUM

"This drawing is prepared solely for the use of the contractual customer of WorleyParsons and WorleyParsons assumes no liability to any other party for any representations contained in this drawing."

WorleyParsons resources & energy

MUMBIDA INTEGRATED WINDFARM
ELECTRICAL
22kV CABLE CONNECTION DIAGRAM

DRG No D4058-MWFP-LCPL-E-D-5622

REV 0

WORLEYPARSONS_A1

LOCATION: Y:\101012-00321 - MUMBIDA WF WPC\SECONDARY\D4058-MWFP-LCPL-C-D-5622.dgn
USER NAME: paul.davie
SAVE DATE & TIME: &LSDATE$ &LSTIME$
PLOT DATE & TIME: 15/03/2012 2:09:48 PM